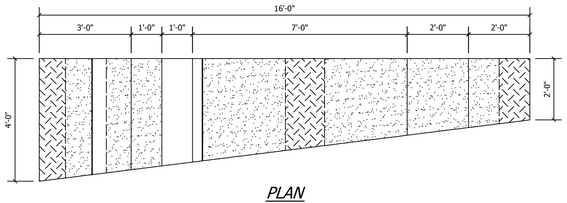

PLAN
SCALE 1/2" = 1'-0"

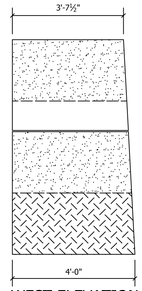

WEST ELEVATION
SCALE 1/2" = 1'-0"

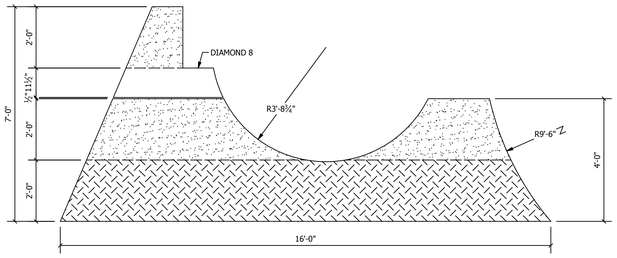

SOUTH ELEVATION
(NORTH MIRRORED)
SCALE 1/2" = 1'-0"

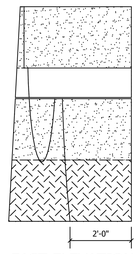

EAST ELEVATION
SCALE 1/2" = 1'-0"

BL 06
STONEMARK "V"
CARNELIAN

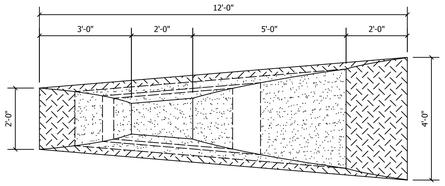

PLAN
SCALE 1/2" = 1'-0"

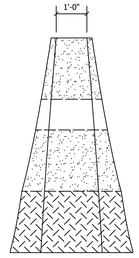

EAST ELEVATION
SCALE 1/2" = 1'-0"

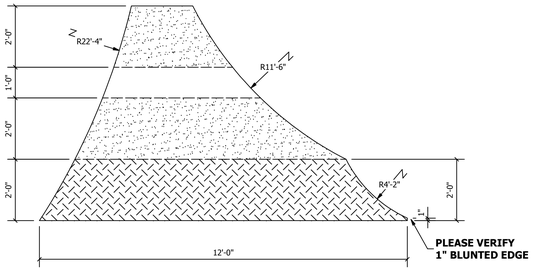

NORTH ELEVATION
(SOUTH MIRRORED)
SCALE 1/2" = 1'-0"

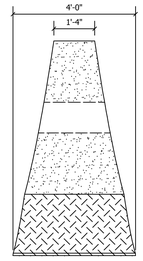

WEST ELEVATION
SCALE 1/2" = 1'-0"

BL 08
STONEMARK "W"
CARNELIAN

THIS SHOP DRAWING REPRESENTS OUR INTERPRETATION OF THE ARCHITECTURAL PLANS AND CONTRACT REQUIREMENTS OF THE COLD SPRING GRANITE COMPANY AND / OR SUBSIDIARIES OF COLD SPRING, FOR THIS PROJECT, AND SHOWS STANDARD COLD SPRING DETAILS.

PRIOR TO THE MANUFACTURE OF ANY GRANITE FOR THIS JOB, ALL DIMENSIONS, METHODS OF CONSTRUCTION, AND EXISTING CONDITIONS MUST BE CHECKED AND APPROVED OR CORRECTED ON THE GRANITE SHOP DRAWINGS BY THE CUSTOMER.

NO GRANITE WILL BE SCHEDULED FOR FABRICATION UNTIL COLD SPRING HAS BEEN NOTIFIED, IN WRITING, BY THE CUSTOMER THAT THE GRANITE SHOP DRAWINGS HAVE BEEN APPROVED FOR FABRICATION. APPROVAL DELAYS WILL RESULT IN FABRICATION AND DELIVERY DELAYS.

ANY GRANITE FABRICATED IN ACCORDANCE WITH APPROVED SHOP DRAWINGS THAT DOES NOT FIT JOB CONDITIONS WILL BE REMADE AND SHIPPED TO THE JOB ONLY AT CUSTOMERS EXPENSE, AND ONLY AFTER RECEIPT OF A WRITTEN CHANGE ORDER COVERING THE ADDITIONAL EXPENSE. COLD SPRING ASSUMES NO RESPONSIBILITY FOR THE CUTTING OF GRANITE TO ACCOMMODATE OTHER TRADES AND WILL NOT BE RESPONSIBLE FOR ANY ENGINEERING OF THE WORK SHOWN ON THESE DRAWINGS. ANY ANCHORING DETAILS PROVIDED BY COLD SPRING ARE TO BE CONSIDERED AS PROPOSALS ONLY, SUBJECT TO FINAL INDEPENDENT ENGINEERING REVIEW BY THE CUSTOMER, TAKING INTO ACCOUNT ALL ASPECTS OF THE GRANITE, INSTALLATION AND BACKUP SYSTEMS. SUCH INDEPENDENT ENGINEERING SHALL BE THE SOLE AND EXCLUSIVE RESPONSIBILITY OF THE CUSTOMER, AND WILL NOT BE THE RESPONSIBILITY OF COLD SPRING, UNLESS EXPRESSLY AGREED TO BETWEEN THE CUSTOMER AND COLD SPRING, IN WRITING.

QTY	DISTRIBUTION	DATE
1	1ST APPROVAL	3-23-11

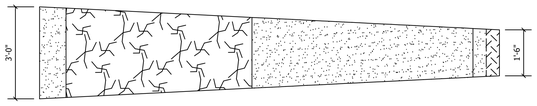

PLAN
SCALE 1/2" = 1'-0"

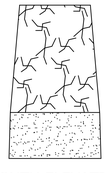

SOUTH ELEVATION
SCALE 1/2" = 1'-0"

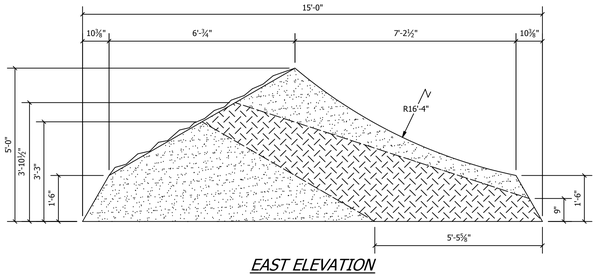

EAST ELEVATION
SCALE 1/2" = 1'-0"

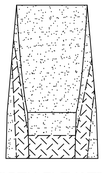

NORTH ELEVATION
SCALE 1/2" = 1'-0"

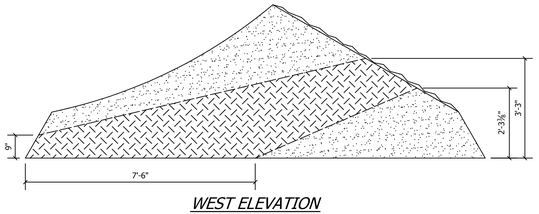

WEST ELEVATION
SCALE 1/2" = 1'-0"

BH 05
STONEMARK "X"
ROCKVILLE BEIGE

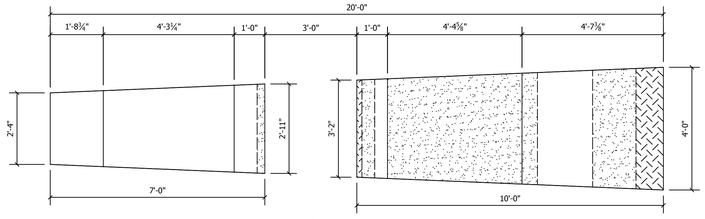

PLAN
SCALE 1/2" = 1'-0"

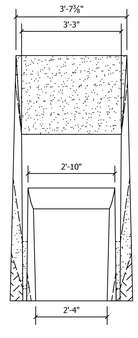

EAST ELEVATION
SCALE 1/2" = 1'-0"

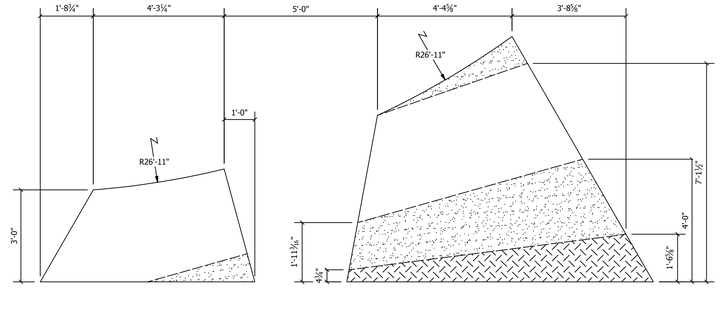

EAST ELEVATION
(WEST MIRRORED)
SCALE 1/2" = 1'-0"

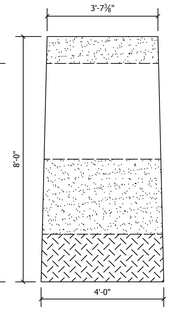

WEST ELEVATION
SCALE 1/2" = 1'-0"

BH 09
STONEMARK "Y"
ROCKVILLE BEIGE

FINISH SCHEDULE

DIAMOND 8	
ROCK-FACE	
BUSH-HAMMER	
THERMAL	

COLD SPRING GRANITE CO.
A better way...
17482 GRANITE WEST ROAD, COLD SPRING, MN 56320-4578
PHONE (320) 685-3621, FAX (320) 685-8490
WWW.COLDSPRINGGRANITE.COM

PROJECT	MAIN STREE SQUARE TAPESTRY
LOCATION	RAPID CITY, SD
PURCHASER	DESTINATION RAPID CITY
ARCHITECT	RUNDELL ERNSTBERGER ASSOCIATES, LLC
DRAWN BY	JASON SPRENGER
MATERIAL / FINISH	SEE FINISH SCHEDULE
STONE MARK	V, W, X, Y
DESCRIPTION	ADDED TAPESTRY MONUMENTS
JOB NUMBER	10-2058
BIN # / SHEET	7

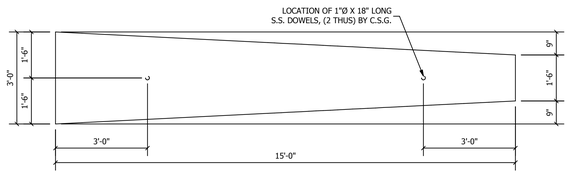

FOUNDATION LAYOUT FOR BH05
SCALE 1/2" = 1'-0"

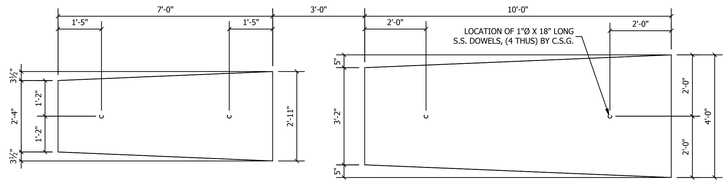

FOUNDATION LAYOUT FOR BH09
SCALE 1/2" = 1'-0"

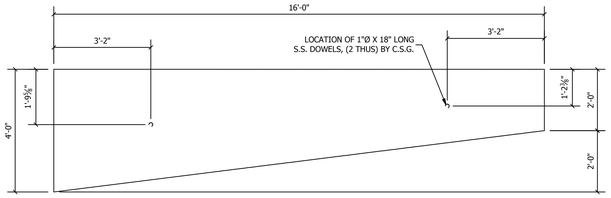

FOUNDATION LAYOUT FOR BL06
SCALE 1/2" = 1'-0"

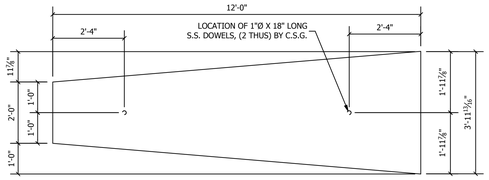

FOUNDATION LAYOUT FOR BL08
SCALE 1/2" = 1'-0"

THIS SHOP DRAWING REPRESENTS OUR INTERPRETATION OF THE ARCHITECTURAL PLANS AND CONTRACT REQUIREMENTS OF THE COLD SPRING GRANITE COMPANY AND / OR SUBSIDIARIES OF COLD SPRING, FOR THIS PROJECT, AND SHOWS STANDARD COLD SPRING DETAILS.

PRIOR TO THE MANUFACTURE OF ANY GRANITE FOR THIS JOB, ALL DIMENSIONS, METHODS OF CONSTRUCTION, AND EXISTING CONDITIONS MUST BE CHECKED AND APPROVED OR CORRECTED ON THE GRANITE SHOP DRAWINGS BY THE CUSTOMER.

NO GRANITE WILL BE SCHEDULED FOR FABRICATION UNTIL COLD SPRING HAS BEEN NOTIFIED, IN WRITING, BY THE CUSTOMER THAT THE GRANITE SHOP DRAWINGS HAVE BEEN APPROVED FOR FABRICATION. APPROVAL DELAYS WILL RESULT IN FABRICATION AND DELIVERY DELAYS.

ANY GRANITE FABRICATED IN ACCORDANCE WITH APPROVED SHOP DRAWINGS THAT DOES NOT FIT JOB CONDITIONS WILL BE REMADE AND SHIPPED TO THE JOB ONLY AT CUSTOMERS EXPENSE, AND ONLY AFTER RECEIPT OF A WRITTEN CHANGE ORDER COVERING THE ADDITIONAL EXPENSE. COLD SPRING ASSUMES NO RESPONSIBILITY FOR THE CUTTING OF GRANITE TO ACCOMMODATE OTHER TRADES AND WILL NOT BE RESPONSIBLE FOR ANY ENGINEERING OF THE WORK SHOWN ON THESE DRAWINGS. ANY ANCHORING DETAILS PROVIDED BY COLD SPRING ARE TO BE CONSIDERED AS PROPOSALS ONLY, SUBJECT TO FINAL INDEPENDENT ENGINEERING REVIEW BY THE CUSTOMER, TAKING INTO ACCOUNT ALL ASPECTS OF THE GRANITE, INSTALLATION AND BACKUP SYSTEMS. SUCH INDEPENDENT ENGINEERING SHALL BE THE SOLE AND EXCLUSIVE RESPONSIBILITY OF THE CUSTOMER, AND WILL NOT BE THE RESPONSIBILITY OF COLD SPRING, UNLESS EXPRESSLY AGREED TO BETWEEN THE CUSTOMER AND COLD SPRING, IN WRITING.

QTY	DISTRIBUTION	DATE
1	1ST APPROVAL	3-23-11

COLD SPRING GRANITE®
A better way...™
17482 GRANITE WEST ROAD, COLD SPRING, MN 56320-4578
PHONE (320) 685-3621, FAX (320) 685-8490
WWW.COLDSPRINGGRANITE.COM

PROJECT
MAIN STREE SQUARE TAPESTRY

LOCATION
RAPID CITY, SD

PURCHASER
DESTINATION RAPID CITY

ARCHITECT
RUNDELL ERNSTBERGER ASSOCIATES, LLC

DRAWN BY
JASON SPRENGER

MATERIAL	FINISH

STONE MARK
V, W, X, Y

DESCRIPTION
FOUNDATION LAYOUTS

JOB NUMBER
10-2058

BIN #	SHEET
	8